

## HOUSE ONLY PACKAGE



ARTIST IMPRESSION

# Terracotta Aspen

4 3.5 2

House Size\*\* 231m<sup>2</sup>

Frontage 12.5m

**\$534,900\***



## INCLUSIONS

- Partner with a builder renowned for quality, reliability and care
- 900mm Fisher and Paykel appliances plus an included dishwasher and microwave
- Stone benchtops throughout
- Daikin ducted heating and cooling
- 2590mm high ceilings
- Exposed aggregate concrete driveway
- Fully finished tiled outdoor Alfresco
- Automatic Colorbond garage door
- Lifetime Structural Warranty
- 7-Star Energy Rating Minimum

## BROOKHAVEN

13 38 38 | [BROOKHAVEN.COM.AU](http://BROOKHAVEN.COM.AU)

BH

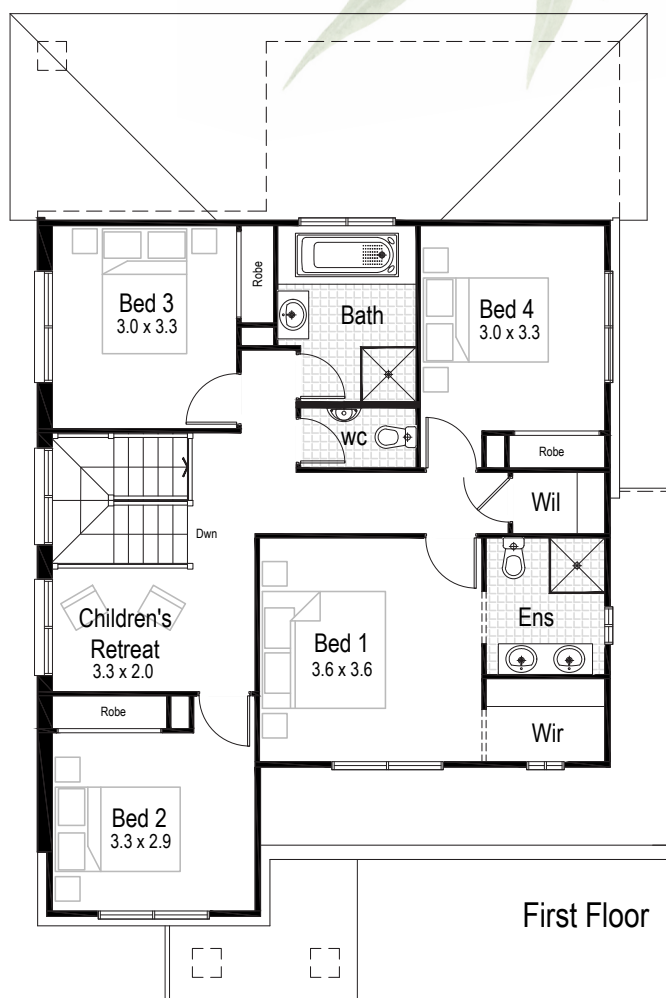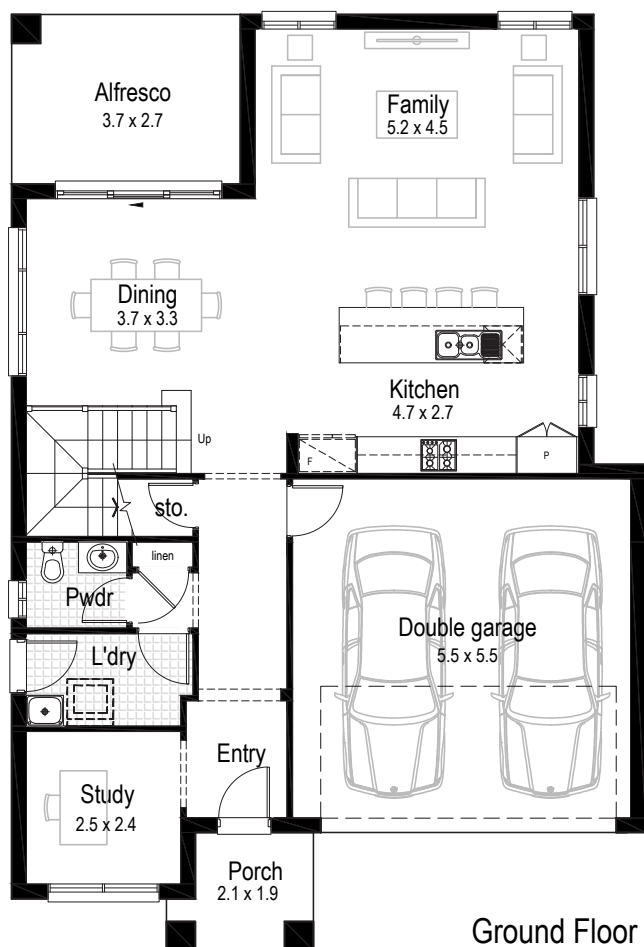

13 38 38 | [BROOKHAVEN.COM.AU](http://BROOKHAVEN.COM.AU)  
 33 MENORA ROAD, BAHRS SCRUB QLD 4207

[f](#) [@](#) / BROOKHAVENLIVING

This plan and its contents (including areas, dimensions and depictions of the layout) are approximations only, not to scale and subject to change. The illustrations shown are computer generated, artist impressions and do not constitute the final design or facade. Final designs may alter for reasons outside of Frasers Property's control. Purchasers must rely on their own enquiries, the contract for sale and their construction contract with the builder. The illustrations shown are computer generated, artist impressions and do not constitute the final design or facade. Additional design elements may be required in order to meet the required design covenant. Price and specifications subject to final confirmation of soil conditions and contour survey. Purchasers must enter into a construction contract separate to their land purchase contract. Information about the house design, inclusions and specifications has been provided by the builder. The builder reserves the right to revise plans, specifications and prices. Purchasers must confirm all house details and specifications with the builder. Frasers Property is the developer and seller of the land only and makes no representation about the house, its construction, inclusions or specifications. Purchasers must rely on their own contract with the builder. The contract for the house is between the purchaser and the builder and the price is subject to change and any stated exclusions. Lots are also available on a land only basis. House and Land Packages are subject to Design Review Panel and Council approval post building contract execution. \*Terms and conditions apply. \*\*Subject to final survey. Produced September 2026.

## HOUSE ONLY PACKAGE



ARTIST IMPRESSION

# Quartz Avalon

4 2 2

House Size\*\* 200m<sup>2</sup>

Frontage 12.5m

**\$414,900\***


## INCLUSIONS

- Secure your place in the highly sought-after Brookhaven community
- 900mm Fisher and Paykel appliances plus an included dishwasher and microwave
- Stone benchtops throughout
- Full floor coverings
- Daikin ducted heating and cooling
- Exposed aggregate concrete driveway
- Fully finished tiled outdoor Alfresco
- Automatic Colorbond garage door
- Lifetime Structural Warranty
- 7-Star Energy Rating Minimum

## BROOKHAVEN

13 38 38 | [BROOKHAVEN.COM.AU](http://BROOKHAVEN.COM.AU)

BH

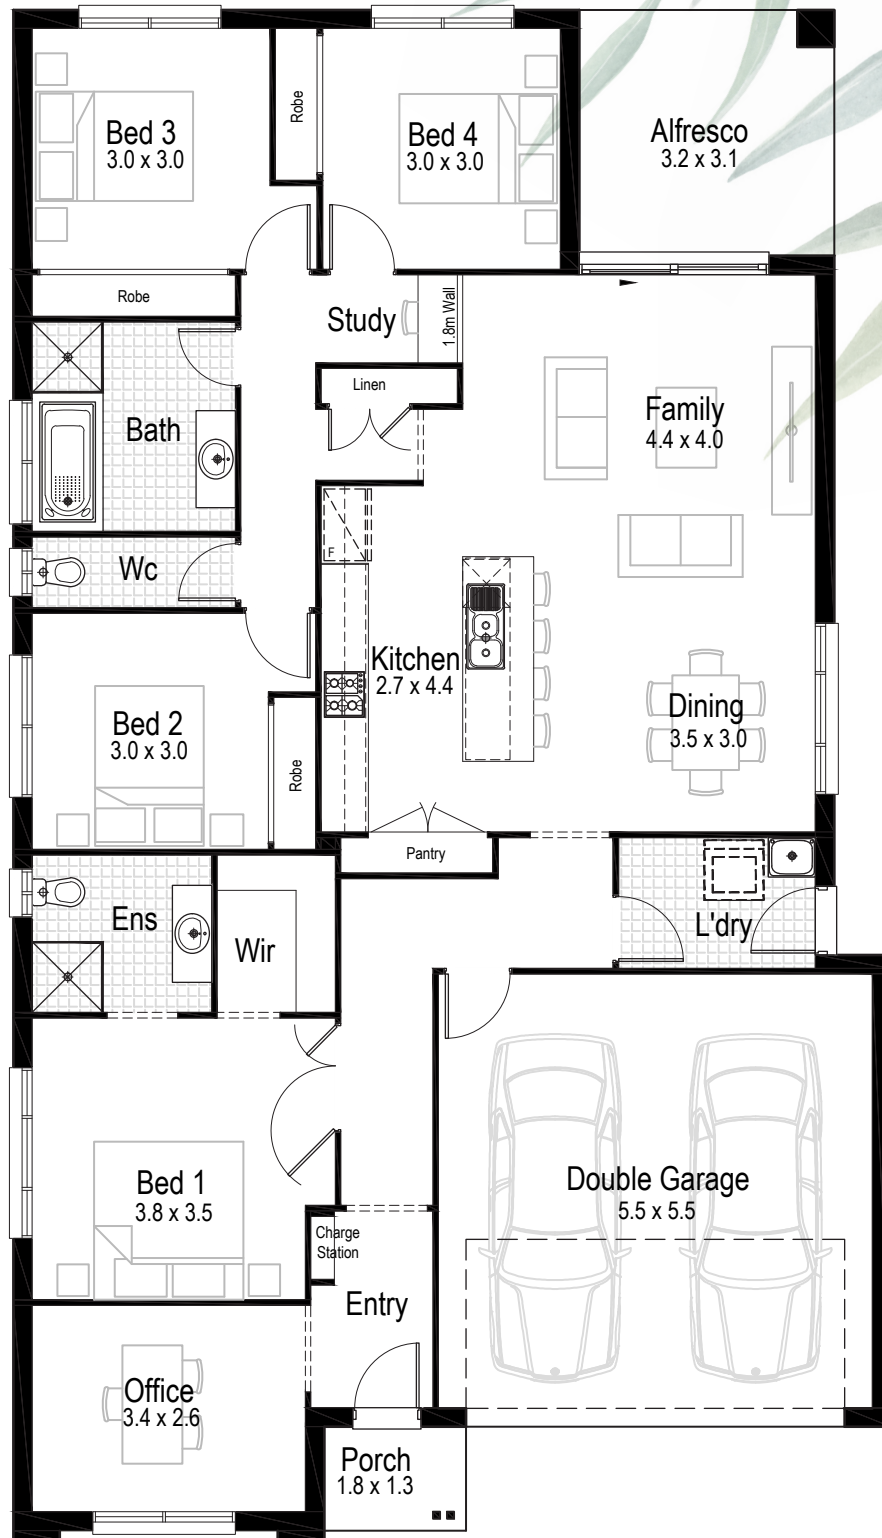

13 38 38 | BROOKHAVEN.COM.AU  
33 MENORA ROAD, BAHRS SCRUB QLD 4207

/ BROOKHAVENLIVING

This plan and its contents (including areas, dimensions and depictions of the layout) are approximations only, not to scale and subject to change. The illustrations shown are computer generated, artist impressions and do not constitute the final design or facade. Final designs may alter for reasons outside of Frasers Property's control. Purchasers must rely on their own enquiries, the contract for sale and their construction contract with the builder. The illustrations shown are computer generated, artist impressions and do not constitute the final design or facade. Additional design elements may be required in order to meet the required design covenant. Price and specifications subject to final confirmation of soil conditions and contour survey. Purchasers must enter into a construction contract separate to their land purchase contract. Information about the house design, inclusions and specifications has been provided by the builder. The builder reserves the right to revise plans, specifications and prices. Purchasers must confirm all house details and specifications with the builder. Frasers Property is the developer and seller of the land only and makes no representation about the house, its construction, inclusions or specifications. Purchasers must rely on their own contract with the builder. The contract for the house is between the purchaser and the builder and the price is subject to change and any stated exclusions. Lots are also available on a land only basis. House and Land Packages are subject to Design Review Panel and Council approval post building contract execution. \*Terms and conditions apply. \*\*Subject to final survey. Produced September 2026.

## HOUSE ONLY PACKAGE



ARTIST IMPRESSION

# Carmine Infinity

 4
  2
  2

House Size\*\* 194m<sup>2</sup>

Frontage 12.5m

**\$400,900\***


## INCLUSIONS

- Home designs carefully tailored to suit Brookhaven's unique lifestyle
- 900mm Fisher and Paykel appliances plus an included dishwasher and microwave
- Stone benchtops throughout
- Full floor coverings
- 2590mm high ceilings
- Daikin ducted heating and cooling
- Fully finished tiled outdoor Alfresco
- Automatic Colorbond garage door
- Lifetime Structural Warranty
- 7-Star Energy Rating Minimum

## BROOKHAVEN

13 38 38 | [BROOKHAVEN.COM.AU](http://BROOKHAVEN.COM.AU)

BH

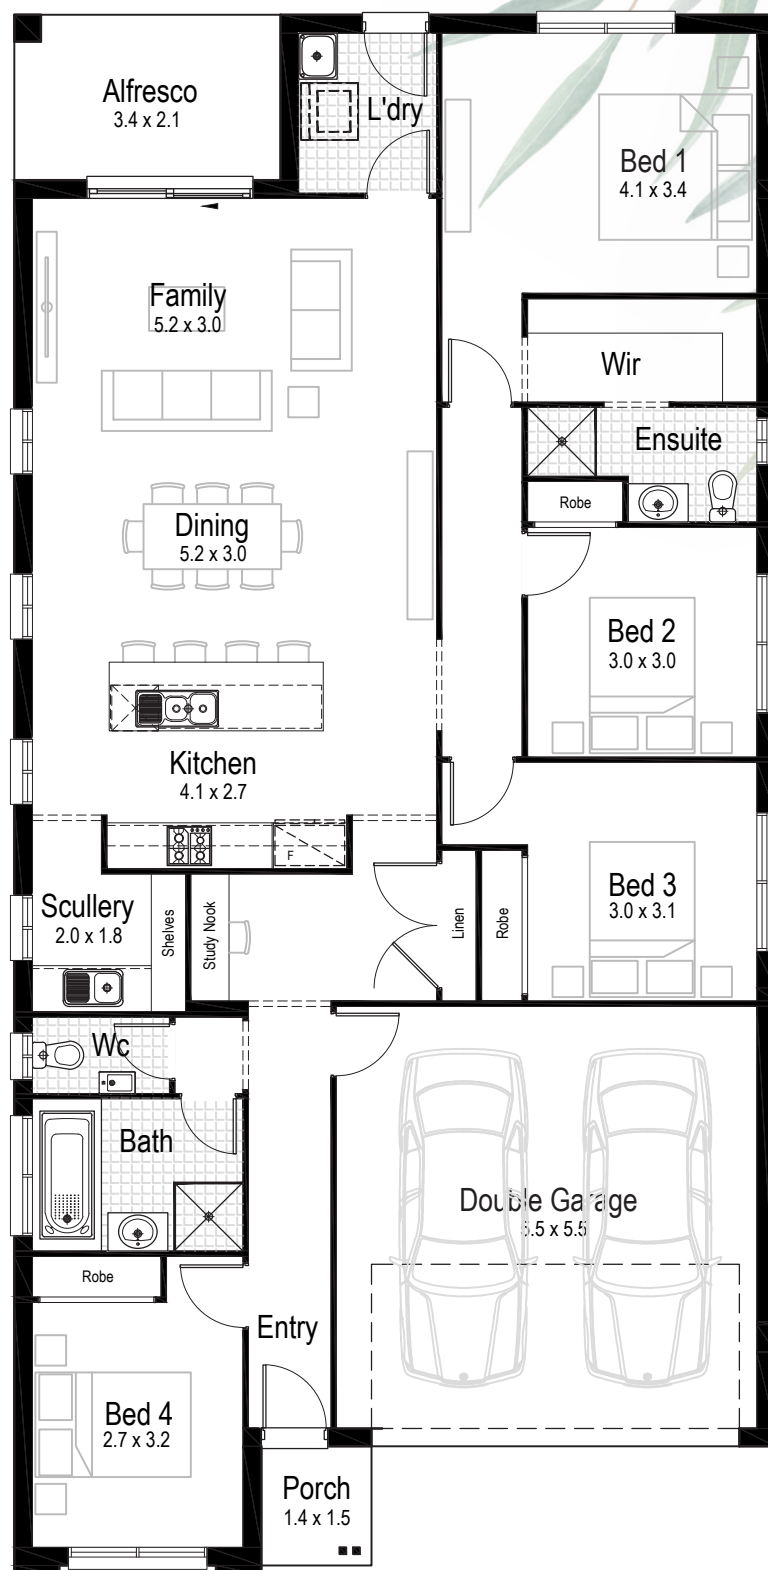

13 38 38 | BROOKHAVEN.COM.AU  
33 MENORA ROAD, BAHRS SCRUB QLD 4207

  / BROOKHAVENLIVING

This plan and its contents (including areas, dimensions and depictions of the layout) are approximations only, not to scale and subject to change. The illustrations shown are computer generated, artist impressions and do not constitute the final design or facade. Final designs may alter for reasons outside of Frasers Property's control. Purchasers must rely on their own enquiries, the contract for sale and their construction contract with the builder. The illustrations shown are computer generated, artist impressions and do not constitute the final design or facade. Additional design elements may be required in order to meet the required design covenant. Price and specifications subject to final confirmation of soil conditions and contour survey. Purchasers must enter into a construction contract separate to their land purchase contract. Information about the house design, inclusions and specifications has been provided by the builder. The builder reserves the right to revise plans, specifications and prices. Purchasers must confirm all house details and specifications with the builder. Frasers Property is the developer and seller of the land only and makes no representation about the house, its construction, inclusions or specifications. Purchasers must rely on their own contract with the builder. The contract for the house is between the purchaser and the builder and the price is subject to change and any stated exclusions. Lots are also available on a land only basis. House and Land Packages are subject to Design Review Panel and Council approval post building contract execution. \*Terms and conditions apply. \*\*Subject to final survey. Produced September 2026.

## HOUSE ONLY PACKAGE



ARTIST IMPRESSION

# Carolina Majestic

4 2.5 2

House Size\*\* 222m<sup>2</sup>

Frontage 12.5m

**\$520,900\***


## INCLUSIONS

- Live amongst parklands, trails and open green spaces
- 900mm Fisher and Paykel appliances plus an included dishwasher and microwave
- Stone benchtops throughout
- Daikin ducted heating and cooling
- 2590mm high ceilings
- Exposed aggregate concrete driveway
- Fully finished tiled outdoor Alfresco
- Automatic Colorbond garage door
- Lifetime Structural Warranty
- 7-Star Energy Rating Minimum


## BROOKHAVEN

13 38 38 | [BROOKHAVEN.COM.AU](http://BROOKHAVEN.COM.AU)

BH

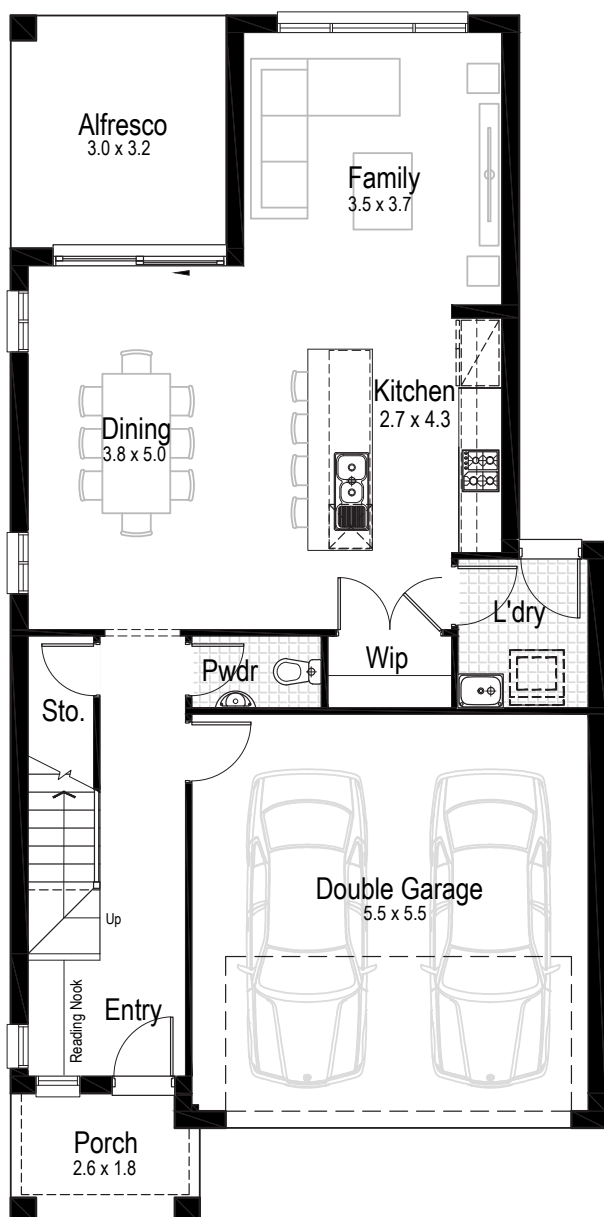

Ground Floor

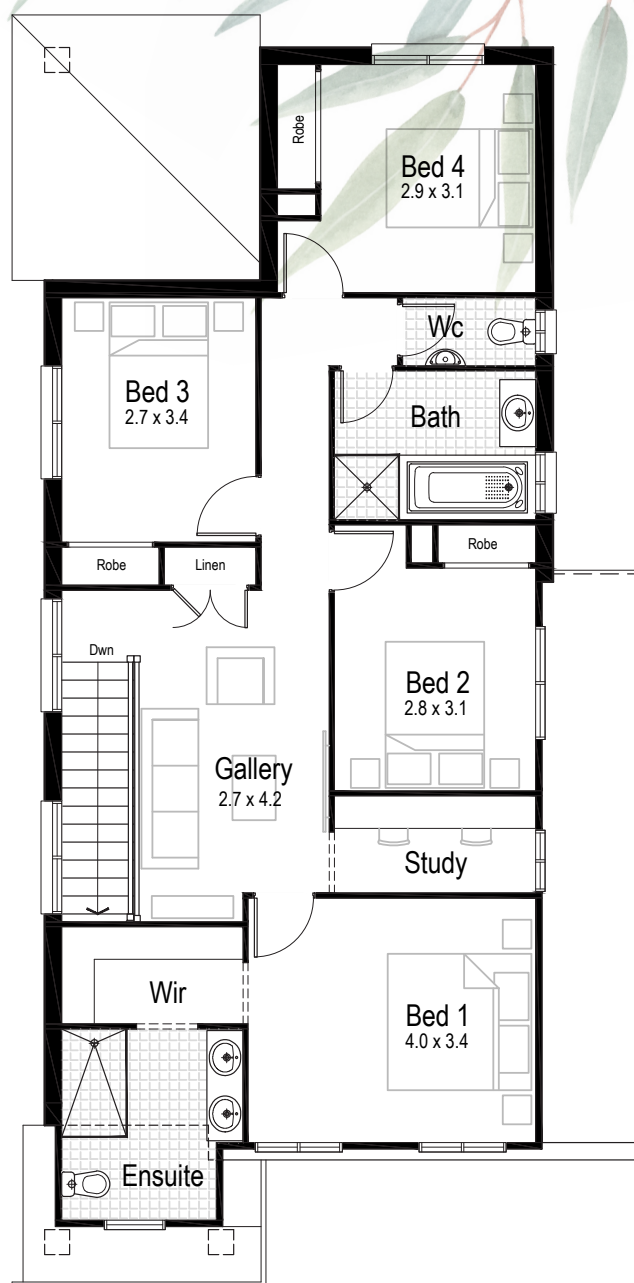

First Floor

13 38 38 | [BROOKHAVEN.COM.AU](http://BROOKHAVEN.COM.AU)  
33 MENORA ROAD, BAHRS SCRUB QLD 4207

[f](#) [@](#) / BROOKHAVENLIVING

This plan and its contents (including areas, dimensions and depictions of the layout) are approximations only, not to scale and subject to change. The illustrations shown are computer generated, artist impressions and do not constitute the final design or facade. Final designs may alter for reasons outside of Frasers Property's control. Purchasers must rely on their own enquiries, the contract for sale and their construction contract with the builder. The illustrations shown are computer generated, artist impressions and do not constitute the final design or facade. Additional design elements may be required in order to meet the required design covenant. Price and specifications subject to final confirmation of soil conditions and contour survey. Purchasers must enter into a construction contract separate to their land purchase contract. Information about the house design, inclusions and specifications has been provided by the builder. The builder reserves the right to revise plans, specifications and prices. Purchasers must confirm all house details and specifications with the builder. Frasers Property is the developer and seller of the land only and makes no representation about the house, its construction, inclusions or specifications. Purchasers must rely on their own contract with the builder. The contract for the house is between the purchaser and the builder and the price is subject to change and any stated exclusions. Lots are also available on a land only basis. House and Land Packages are subject to Design Review Panel and Council approval post building contract execution. \*Terms and conditions apply. \*\*Subject to final survey. Produced September 2026.