Mambourin - Stage 6
Asset Recording - Sewer

Municipality	Wyndham	Map Ref : Melway	204 D5
Water Authority	City West Water	File No	LND-18-01688
Co-ordinate Datum MGA55	Scale A1 1 : 500	Lengths are in metres	
Date	24/07/2020	Sheet 1 of 2	
Drawing No.	305171-SR06_2D	Version 1	
CAD Ref.	F:\30\305171\305171-AR\SEWER\DWG		
Drawn By	JL	Checked By	CR

REV	AMENDMENT	APPROVED	DATE

spiire
414 La Trobe Street
PO Box 16084
Melbourne Vic 8007
T 61 3 9993 7888
spiire.com.au

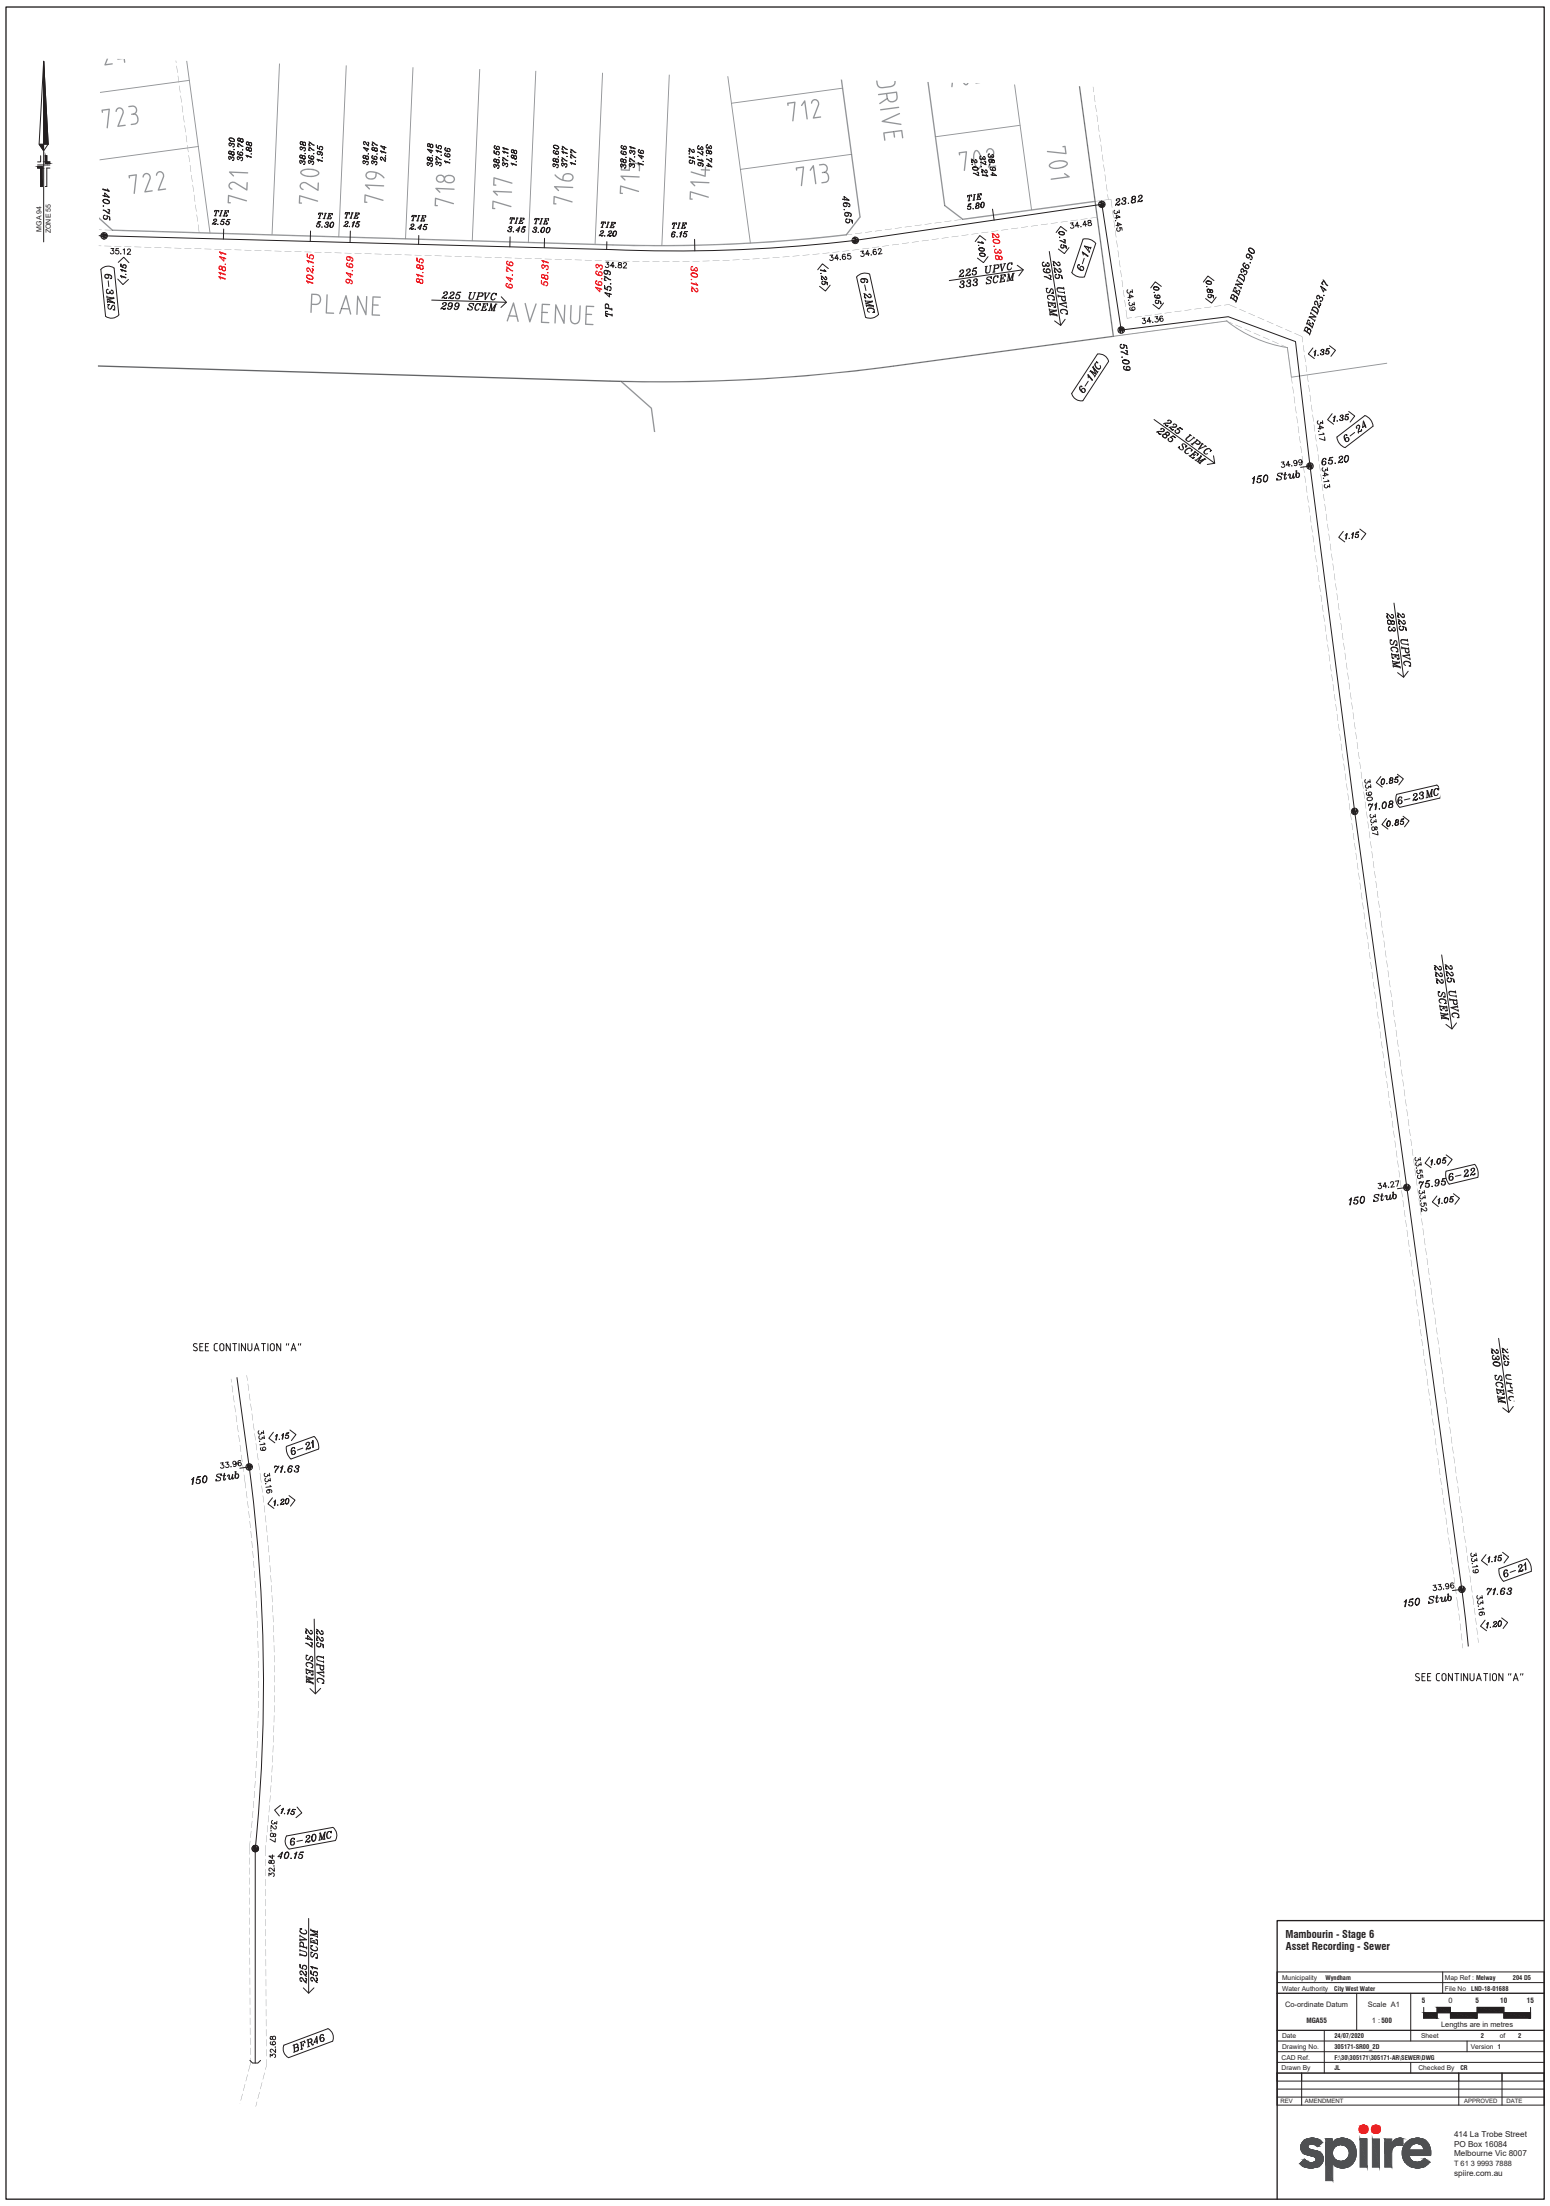

Mambourin - Stage 6
Asset Recording - Sewer

Municipality	Wyndham	Map Ref : Melway	204 D5
Water Authority	City West Water	File No	LND-18-01688
Co-ordinate Datum: MGA55	Scale A1 1 : 500	Lengths are in metres (5 0 5 10 15)	
Date	24/07/2020	Sheet	2 of 2
Drawing No.	305171-SR06_2D	Version	1
CAD Ref.	F:\30\305171\305171-AR\SEWER.DWG		
Drawn By	JL	Checked By	ER

REV	AMENDMENT	APPROVED	DATE

spiire
414 La Trobe Street
PO Box 16084
Melbourne Vic 8007
T 61 3 9993 7888
spiire.com.au